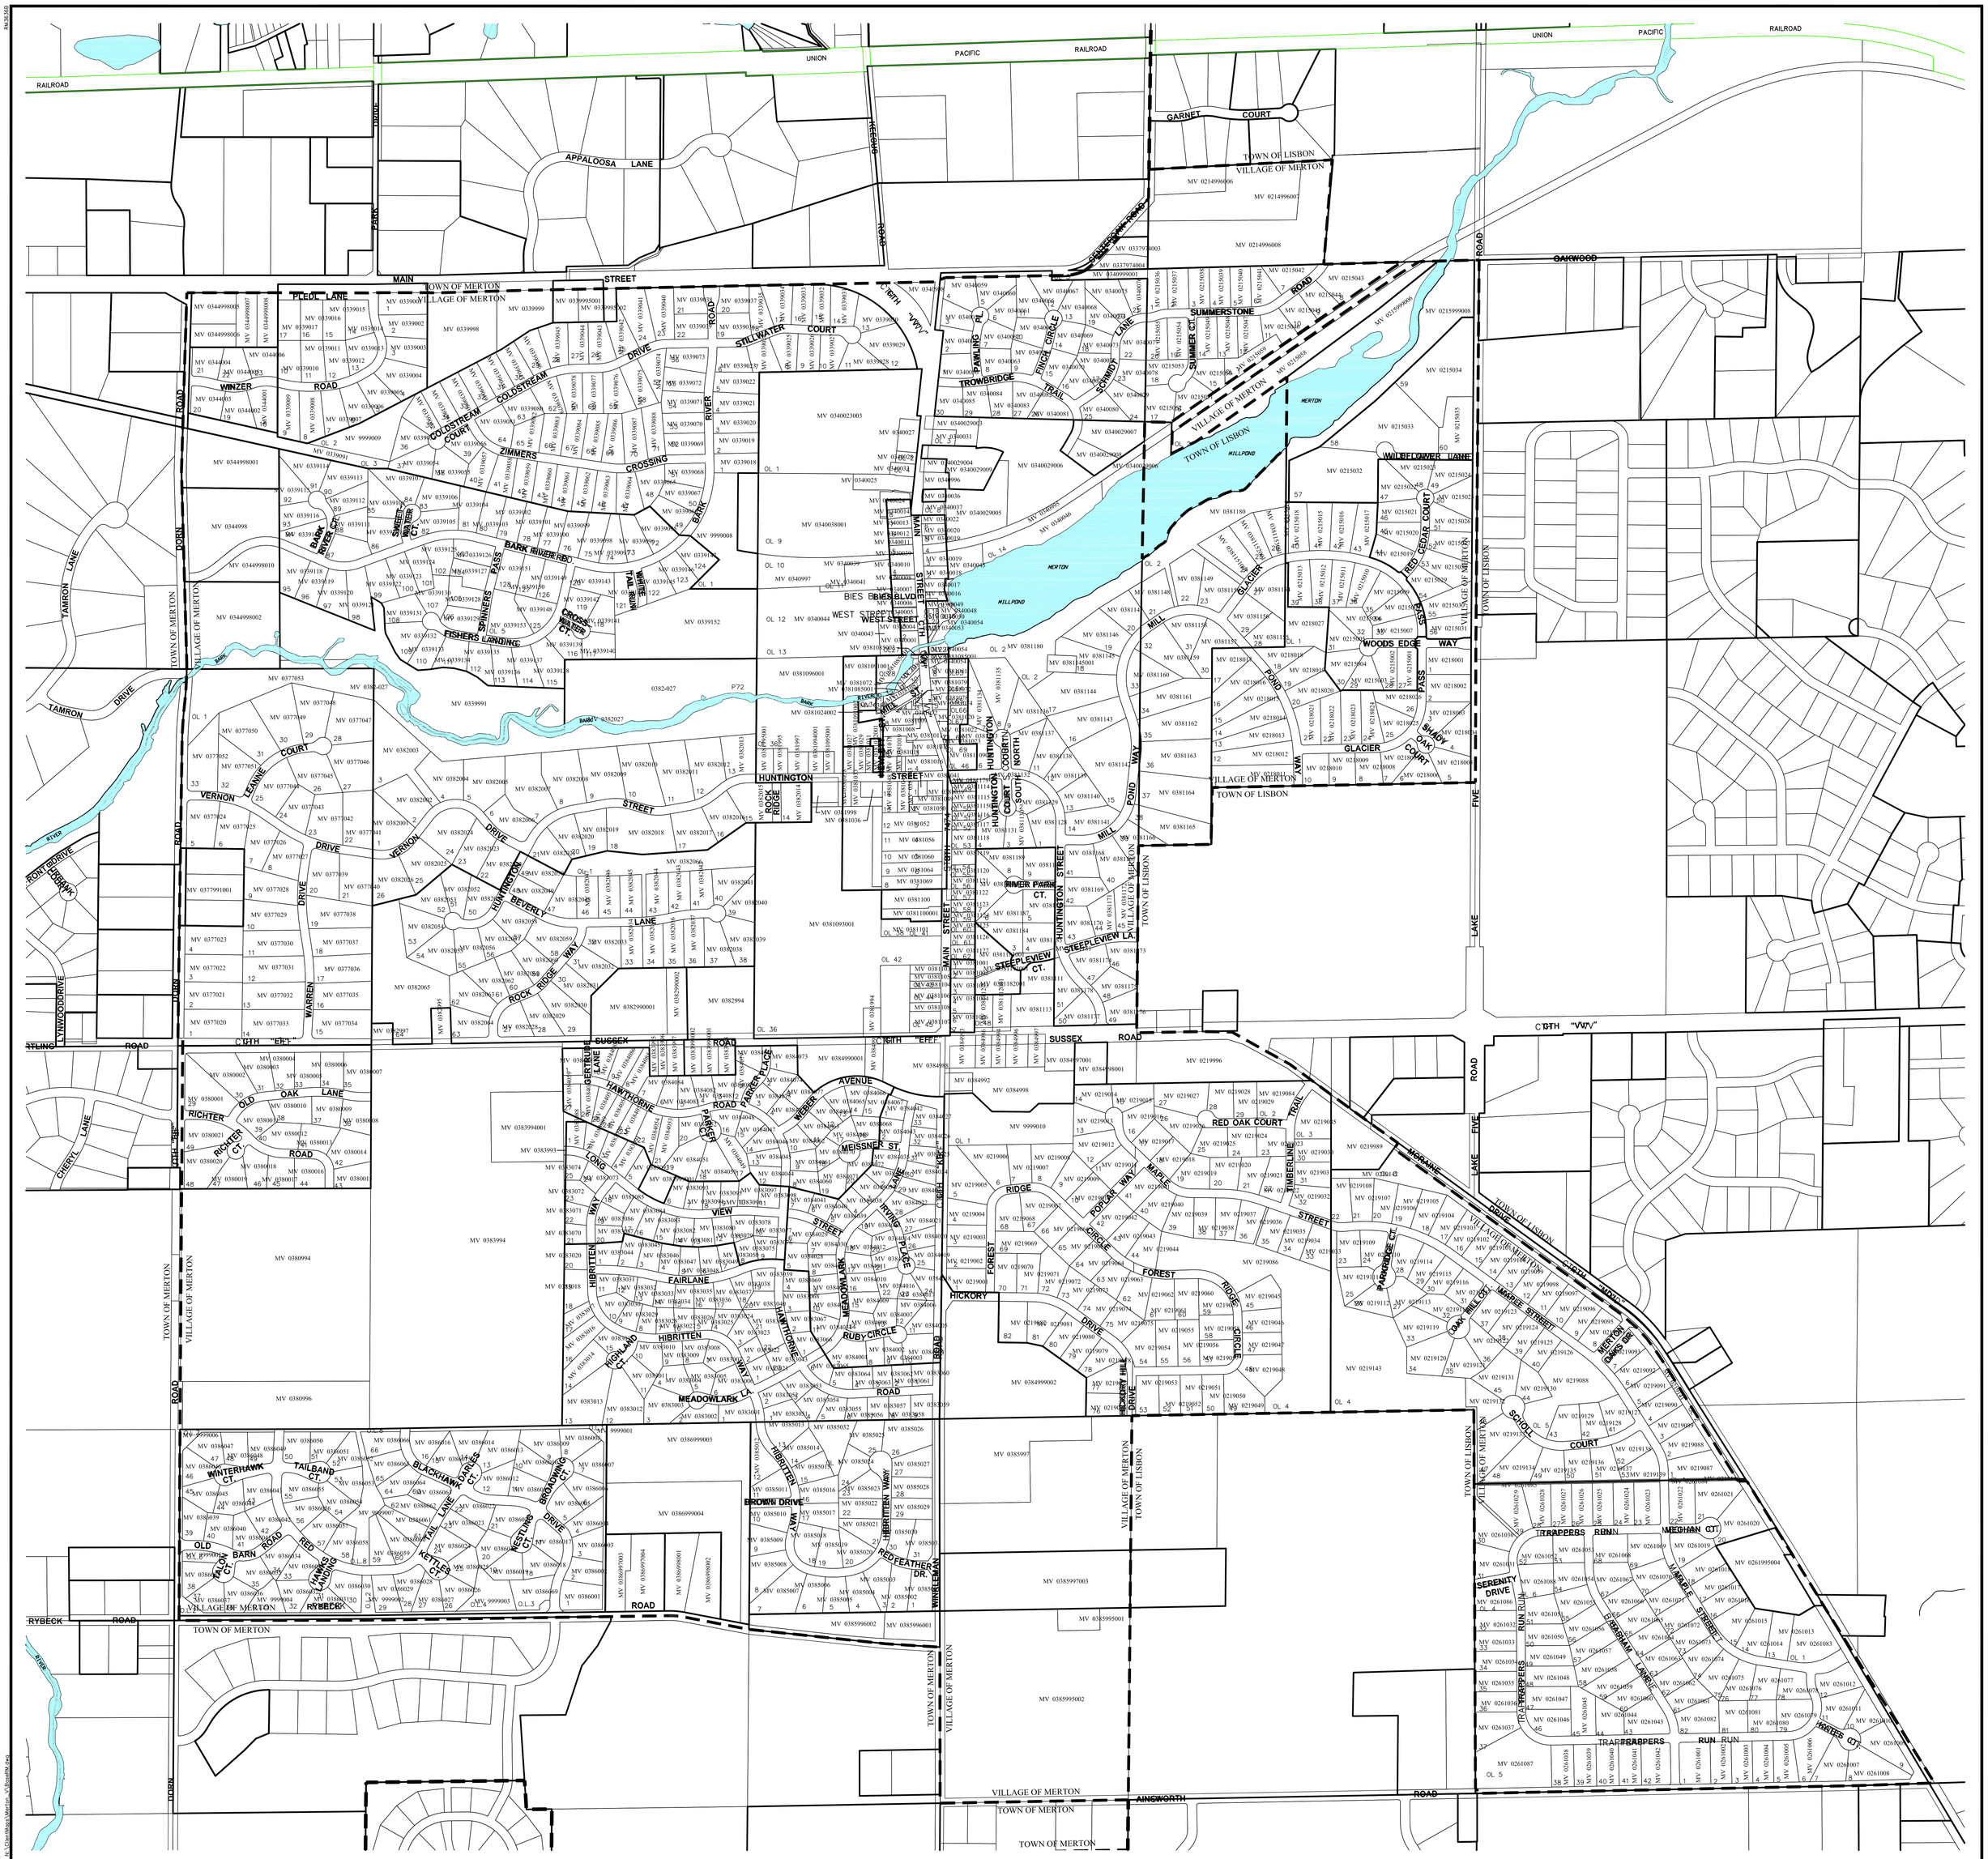

DATE OF LAST REVISION	
DATE	COMMENT
03/09/04	UPDATE CORPORATE BOUNDARY - DLA
08/17/05	UPDATE TAX KEYS - DLA
02/01/06	UPDATE TAX KEYS - DLA

VILLAGE OF MERTON

0 100 200 400 800
SCALE IN FEET

N W E S

Ruekert·Mielke
engineering solutions for a working world
W233 N2080 Ridgeview Parkway • Waukesha, WI 53188-1020
(262) 542-5733 • Fax: (262) 542-5631 • www.ruekert-mielke.com

Oct 12, 2007 4:53pm
N:\Cities\Merton_VWAP_Village_of_Merton.dwg Model
IMAGES: X:\SHTRIKON\In-jpg
XREFS: X:\Cities\Merton_VB\base.dwg, N:\Cities\Merton_VB\parcelM.dwg
RM36368